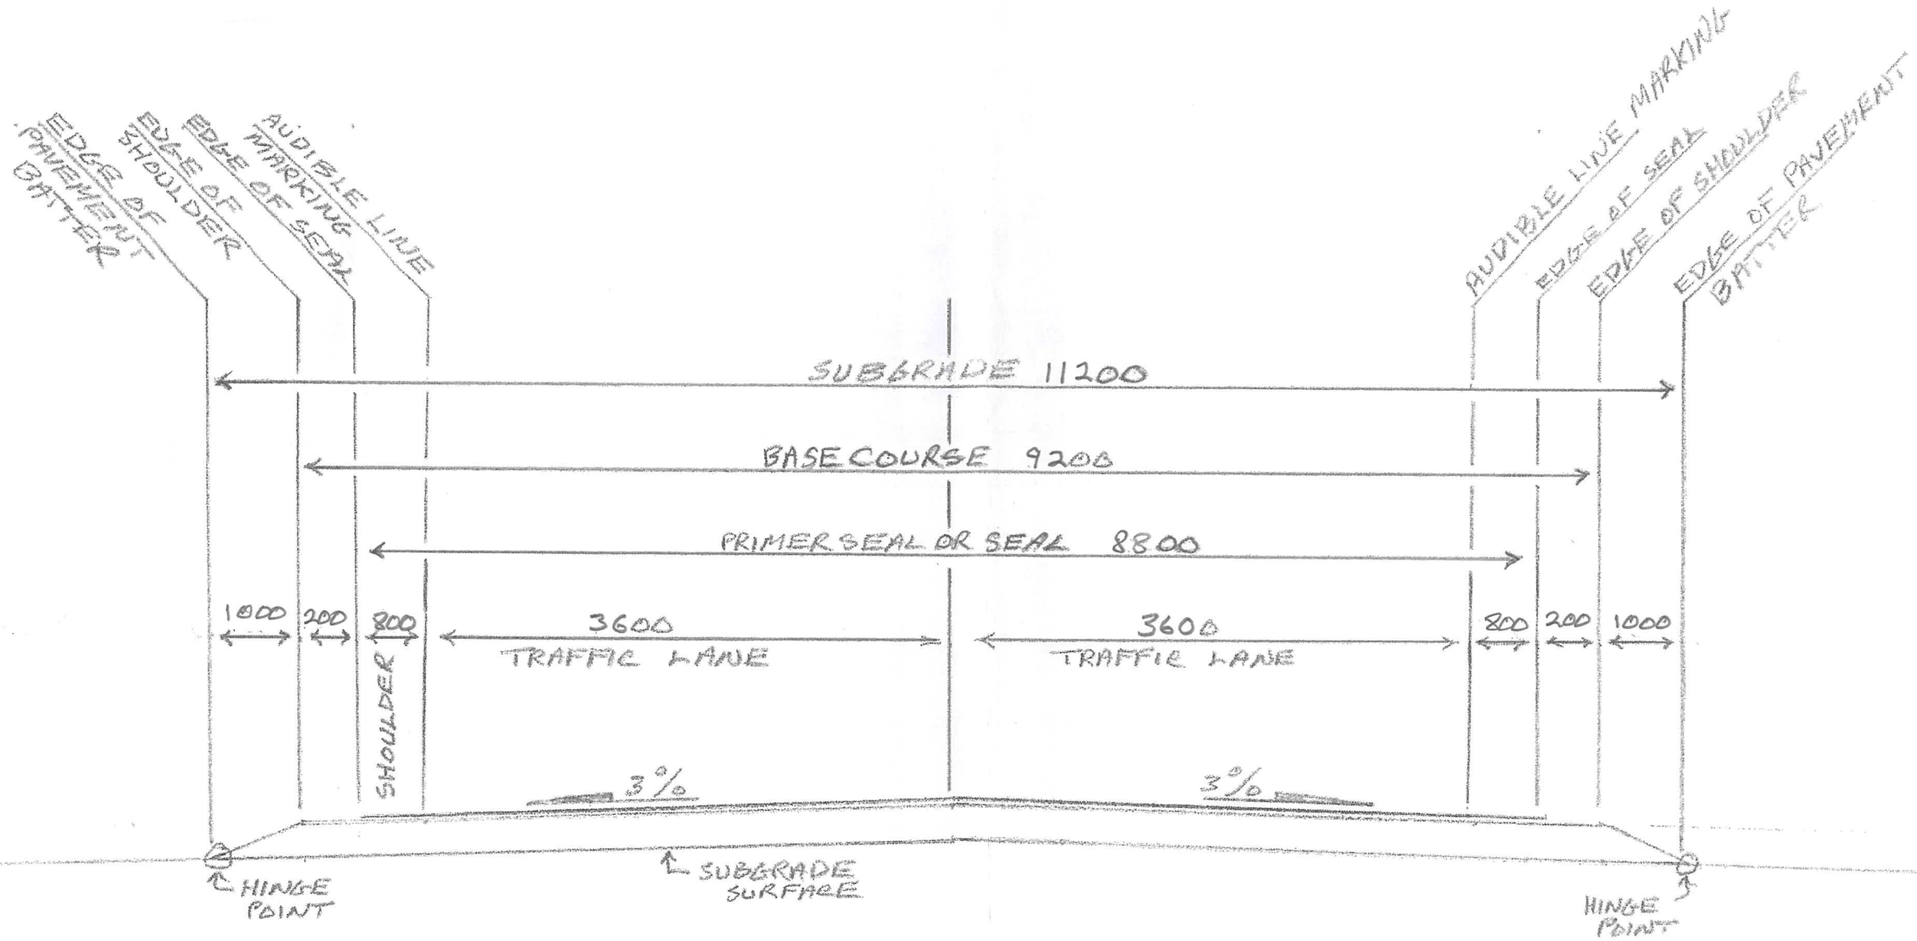

CROSS SECTION - NOT TO SCALE

MOWEN ROAD - 2160047 (PROPOSED)
WITH SEALED SHOULDER & AUDIBLE LINE MARKING